STATE	PROJECT NUMBER	SHEET NO.	TOTAL
GA		6	22

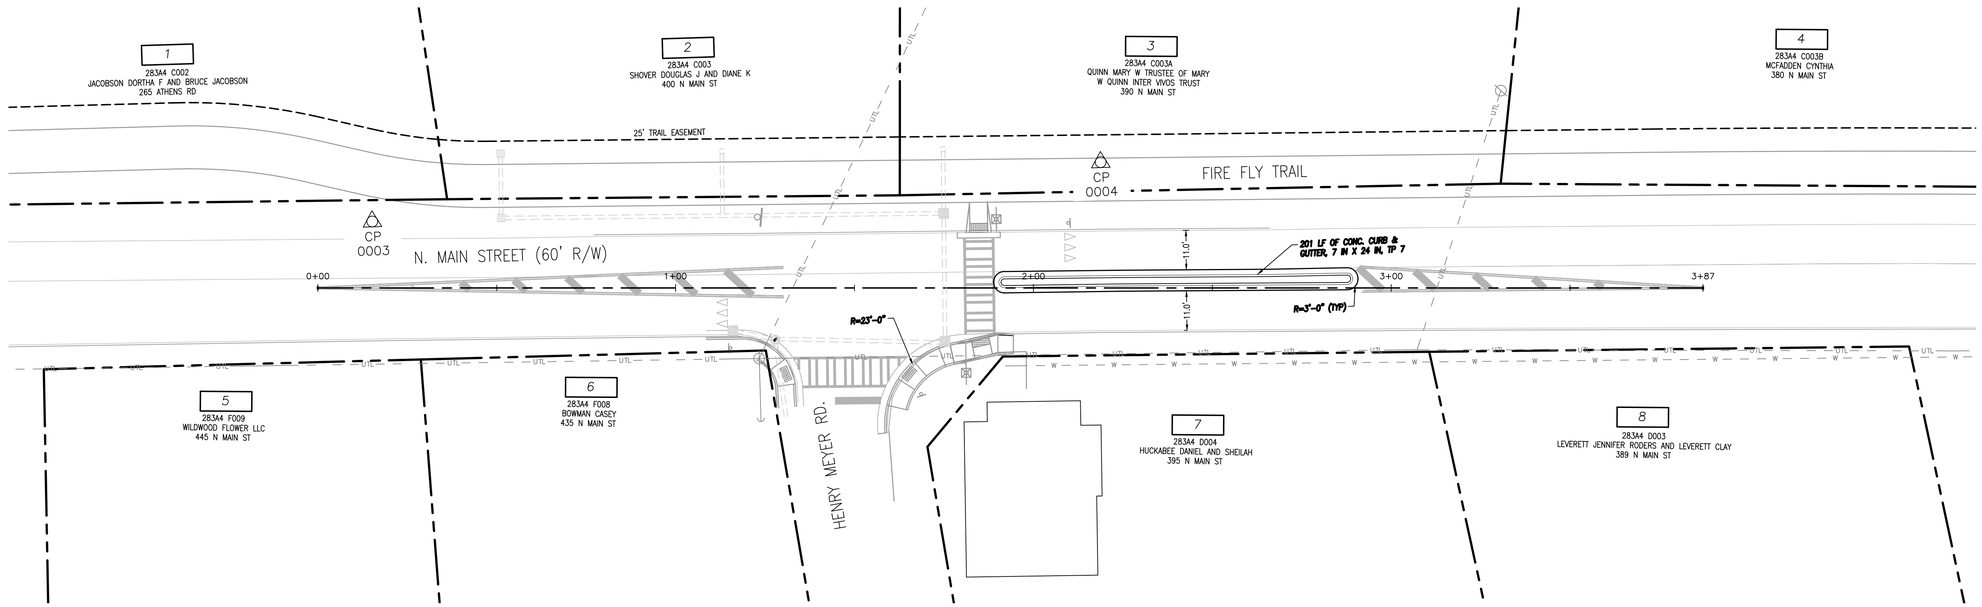

CONTROL POINTS							
NO.	ALIGNMENT	STATION	OFFSET	NORTHING	EASTING	ELEV.	DESC.
CP0003	MAINSTREET	0+15.21'	18.56' LT	1,446,084.82'	2,563,564.47'	794.23	NAIL
CP0004	MAINSTREET	2+18.79'	35.51' LT	1,445,947.01'	2,563,715.22'	793.70'	NAIL

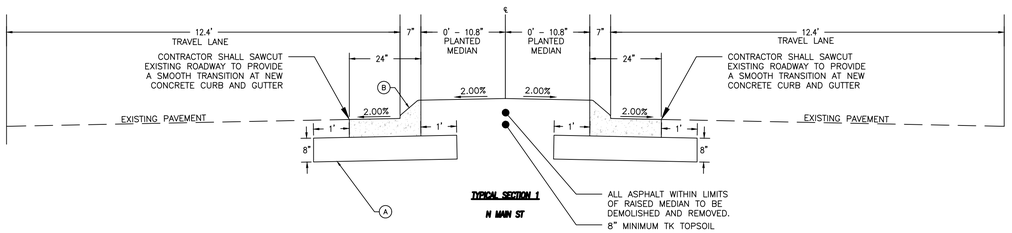

TYPICAL SECTION 1
N MAIN ST

REQUIRED PAVEMENT LEGEND

(A) 8" GRADED AGGREGATE BASE

(B) 6" X 24", CONC CURB AND GUTTER, TP 7

SCALE 1" = 20'

W&A Engineering

CIVIL ENGINEERING · LANDSCAPE ARCHITECTURE
TRAFFIC ENGINEERING · SURVEYING
ECONOMIC DEVELOPMENT

355 Oneta Street, Suite D100
Athens, GA 30601
P: (706) 310-0400 • F: (706) 310-0411
waengineering.com

ALL DRAWINGS SHALL REMAIN THE PROPERTY OF W&A ENGINEERING. THESE INSTRUMENTS OF SERVICE ARE TO BE USED SOLELY FOR THIS SPECIFIC PROJECT. W&A ENGINEERING SHALL RETAIN ALL LEGAL RIGHTS TO THE USE OF THE INSTRUMENTS OF SERVICE AND SHALL RETAIN FULL PROTECTION UNDER UNITED STATES COPYRIGHT LAW.

CITY OF WINTERVILLE PEDESTRIAN CROSSWALK

CITY OF WINTERVILLE COUNTY, GEORGIA

N. MAIN ST. - 0.10 ACRES

DATE: 01/27/2021

REVISIONS

DATE	COMMENT
.	.
.	.
.	.
.	.
.	.
.	.
.	.
.	.

Know what's below. Call before you dig. 811

GEORGIA REGISTERED No. 1100 PROFESSIONAL LANDSCAPE ARCHITECT JOHN M. WILLIAMS 1/27/2021

FOR REVIEW ONLY

20373

MAINLINE

13-004

X:\Projects\20373-Winterville Main Street Crosswalks\Design\Construction\20373.dwg 1-27-21 07:35:21 AM bbacon